FilmL.A., Inc.
6255 W Sunset Blvd, 12th Floor
Hollywood, CA 90028
t: (213)977-8600 - f: (213)977-8601
www.filmla.com

Summary Information

Permit No: F00145995-A **Type of Permit:** FILMING **Release Date:** 12/07/2018

Production Company SOCIETY INC

Insured Company Name SOCIETY INC
Contact Phone No. 1 310-413-8267
Contact Phone No. 2
Fax
Address 328 S. LA BREA AVE, 2ND FLOOR
LOS ANGELES, California 90036

Production Title BL RITAS

Type of Production Commercial - Standard

Producer Thaddeus Herrick

Director Rachel Lee Goldenberg

1st AD Mark Robinson

Production Manager Jesse Rivard

FilmL.A. Coordinator Melissa Levine

Location Manager Jesse Rivard
Primary Phone Mobile - 310-339-1881
Secondary Phone

Location Assistant Jesse Rivard
Primary Phone Mobile - 310-339-1881
Secondary Phone

Fees

FILMLA NON-REFUNDABLE FILM PERMIT RIDER FEE	$109.00

Total Permit Fee $109.00

Number of Locations 1

NOT A PERMIT

FilmL.A., Inc.
6255 W Sunset Blvd, 12th Floor
Hollywood, CA 90028
t: (213)977-8600 - f: (213)977-8601
www.filmla.com

Summary Information — Location

Permit Number F00145995-A
Production Company SOCIETY INC
Insured Company SOCIETY INC
Production Title BL RITAS

Location Manager Jesse Rivard
Primary Phone Mobile - 310-339-1881
Secondary Phone

Location Address 1411 Rising Glen Rd, Los Angeles, CA, 90069

Location Type Private Residence

Prep Dates 12/6/2018 - 12/6/2018 06:00 - 12:00 1 day

Film Dates 12/6/2018 - 12/6/2018 08:30 - 18:00 1 day
12/7/2018 - 12/7/2018 07:00 - 17:00 1 day

Strike Dates 12/7/2018 - 12/7/2018 20:00 - 22:00

Open or Closed to the Public Closed

Generic Conditions
Community Survey Obtained
Equipment staging and vehicles may park on one side of the street only.
Must Maintain 5' Clearance on Sidewalks/Walkways
Must maintain local/emergency access
No cast or crew parking on area streets
No interference with vehicular or pedestrian traffic

Please see attached documents
Society Agent Letter.pdf
Rising Glen Rd btwn Collingwood Dr & Sunset Plaza Dr WS curb - Society Prod.pdf
G2342.pdf

Equipment on Location

Type	Quantity
Cast/Crew vehicles	50
Catering Truck	1
Cube Trucks	7
Generator	1
Vans	4

Personnel on Location

Type	Quantity
Cast	10
Crew	50
LA City UFSO assigned	44095
Off-Duty/Retired LAPD Officer(s)	1

Filming Activities Equipment on property; Exterior establishing shots; Interior Dialogue; prep: 12/7 (530a-7am);

Special Effects: F/X Permit # 2342 - SPOT CHECK

Type	No. Times Per Day	No. Takes Per Take

NO PERMIT

FilmL.A., Inc.
6255 W Sunset Blvd, 12th Floor
Hollywood, CA 90028
t: (213)977-8600 - f: (213)977-8601
www.filmla.com

Summary Information — Location

Permit Number	F00145995-A	**Location Manager**	Jesse Rivard
Production Company	SOCIETY INC	Primary Phone	Mobile - 310-339-1881
Insured Company	SOCIETY INC	Secondary Phone	
Production Title	BL RITAS		

Description of F/X Scene: USE PRACTICAL GAS FIREPLACE IN LIVING ROOM IN BACKGROUND OF PICTURE, NO INTERACTION, BACKGROUND ONLY

Jurisdiction **Political:** Los Angeles City - Council District 04 **Police:** Los Angeles Police Department **Fire:** Los Angeles City

Thomas Guide **Page:** 592 **Grid:** H5

Coordinator Note UFSO REQUIRED
12/6 0830-1800
12/7 0700-1700

Coordinator Note RIDER A ADDS FX TO LOCATION

Parking

Base Camp
Location Type : Filming Location

Crew Parking
Location Type : Other Location
8000 W Sunset Bl, Los Angeles, CA, 90069

NOT A PERMIT

Appointment of Film Permits Unlimited, Inc.
As Authorized Agent and representative

I certify that I am a representative of Society, Inc ("Principal") and am authorized to enter into binding contractual agreements on it's behalf. I further certify that I am authorizes by Principal to appoint other representatives and agents for Principal and to give such representatives and agents authority to enter into and bind Principal to agreements relating to the issuance of and compliance with location film (e.g. theatrical, television, commercial and other motion picture filming) and still photographic permits, including the permits themselves and any riders to such permits. Acting on behalf of Principal in my capacity as its authorized representative, I appoint Film Permits Unlimited, Inc. and it's employees and agents ("FPU") as Principal's authorized representatives and agents to apply for location film (e.g. theatrical, television, commercial and other motion picture filming) and still photographic permits on behalf of Principal through Film LA, Inc., any city and county, or through any other jurisdiction: to negotiate, discuss, accept, modify, agree to and bind Principal to the terms and conditions of such permits (including all restrictions and /or community guidelines applicable to any such permit): and to execute such permits on behalf of Principal. Principal understands, acknowledges and agrees that it (and/or its insurer) remains responsible and liable for all obligations imposed by or Incidental to any permit or rider issued to Principal signed by an employee or agent of (including any coordinator, runner or messenger used by) FPU. Principal further agrees to comply with the terms and conditions of any such permits and hereby appoints FPU as an authorized representative to facilitate compliance with such terms and conditions following issuance of any such permits and to enter into agreements for Principal with respect thereto. Any person, agency, entity, or organization (including Film LA, Inc. and any city county or other jurisdiction) may rely upon this appointment and need not obtain further authorization for any act described herein. An original or faxed copy of this appointment shall be sufficient, and may be treated as an original for all purposes. The appointment may be revoked by Principal at any time in writing, but in any case, shall expire one (1) year from the date of execution set forth below.

I declare under penalty of perjury under the laws of the State of California that I am authorized to appoint FPU as agent for Principal, and based upon that authority I hereby appoint FPU as Principal's agent as set forth herein.

Dated: 12/04/18

Andrew Brecker
Name of Principal

By:
Representative's Signature

Andrew Brecker
Print Representative's Name

Head of Business Affairs
Representative's title

328 South La Brea Avenue

Los Angeles, CA 90036
Principal's Address

310.736.6316
Principal's Telephone

Film Permits Unlimited, Inc.
Phone (818) 347-9929
Fax (818) 347-9784

Please sign and fax back
Principal = Name of Company

NOT A PERMIT

Permit #F00145995-A

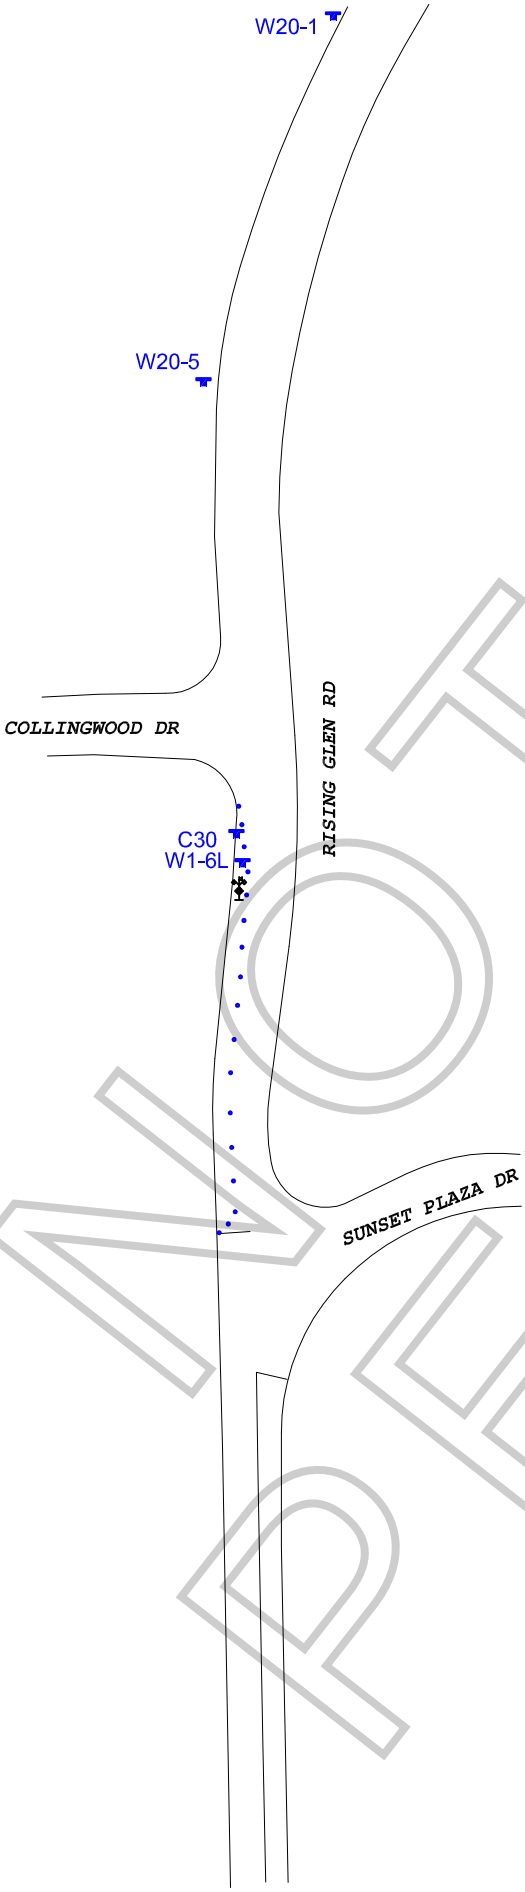

W20-1 W20-5 W1-6 (L) C30(CA) R3-7

Ⓢ TRAFFIC SIGNAL

● TRAFFIC CONE

TYPE I W/ SIGN

FLASHING ARROW SIGN (FAS)

ALL TRAFFIC CONTROL WILL BE INSTALLED TO MEET OR EXCEED THE LATEST CA-MUTCD MINIMUM REQUIREMENTS

NOT A PERMIT

WORK ZONE TRAFFIC CONTROL PLAN GENERAL NOTES

1. **DATE/TIME:**
   12-6-18 FROM 06:00 HOURS TO 19:00 HOURS &
   12-7-18 FROM 05:00 HOURS TO 22:00 HOURS.
2. ALL SIGNING, STRIPING, AND TRAFFIC CONTROL DEVICES SHALL CONFORM TO THE (CURRENT) STATE OF CALIFORNIA DEPARTMENT OF TRANSPORTATION (CALTRANS) STANDARD PLANS AND STANDARD SPECIFICATIONS , CALIFORNIA MUTCD , AND ANY ADDENDUMS THERETO, AND AS SHOWN ON THESE PLANS, SYMBOLS AND ABBREVIATIONS USED ARE SHOWN ON CALTRANS STANDARD PLANS.
3. THERE WILL BE NO INTERFERENCE WITH TRAFFIC SIGNALS OR CROSSWALKS.
4. CONES WILL BE 28" MINIMUM HEIGHT AND HAVE REFLECTORIZED SLEEVES FOR NIGHT WORK.
5. POLICE WILL DIRECT TRAFFIC IF NECESSARY.

TCP FOR:	SOCIETY PROD: "BL-RITAS"
LOCATION:	W/S CURB LANE OF RISING GLEN RD FROM COLLINGWOOD DR TO SUNSET PLAZA DR LOS ANGELES, CALIFORNIA
CONTACT:	JESSICA LOEB OFFICE# 818-427-6088 JESSE RIVARD PH# 310-339-1881
	JCL TRAFFIC SERVICES (213) 622-9775 C31-CA Lic # 805357
DATE / REVISIONS	DRAFTER: MARIO MENJIVAR SCALE: N.T.S. FILM LA: ML

F-315-G

LOS ANGELES FIRE DEPARTMENT

SPECIAL PERMIT

Permit #F00145995-A

Permit No.: 2342

Date Issue 12/6/2018

Firm: SOCIETY
Agent JESSE H RIVARD
Email: PURPLELOCATIONS@GMAIL.COM

Address: 1411 RISING GLEN ROAD
City: LOS ANGELES
State: CA **Zip:** 90069

Phone (310) 339-1881
Mobile:
Fax:

PERMISSION IS HEREBY GRANTED TO:

USE PRACTICAL GAS FIREPLACE IN LIVING ROOM IN BACKGROUND OF PICTURE, NO INTERACTION, BACKGROUND ONLY

UNDER THE FOLLOWING CONDITIONS:

SPOT CHECK FOR THIS ACTIVITY. GENERAL PRECAUTIONS. F145995

NOT A PERMIT

992.6 HSC RESPONSIBILITY. The Company representative shall provide to the authority having jurisdiction the name and license number of the special effects operator who shall have the authority, responsibility and be in charge of handling all Special Effects Material. The Company representative shall also allocate sufficient time to the Special Effects Pyrotechnic Operator to prepare for the transportation, parking, storing, securing daily, discharging, disposing of, or otherwise handling of fireworks, pyrotechnic devices, or materials in a sane manner. Upon completion of firing, no unauthorized person shall be permited access to the firing area until the licensed pyrotechnic operator has determined the area to be safe and secure.

NOTICE: The permittee and production company shall be advised that this permit in no way removes or modifies their responsibility to comply with any other applicable laws or ordinances, including those relating to excessive noise.

57.105.8 THE CHIEF SHALL HAVE THE POWER TO REVOKE OR SUSPEND ANY SPECIAL PERMIT UPON VIOLATION OF THE TERMS AND CONDITIONS IN ACCORDANCE WITH PROVISIONS OF SECTION 57.105.5 OF THE LOS ANGELES MUNICIPAL CODE.

SUBJECT TO FIELD INSPECTION

NO DEVIATION WITHOUT WRITTEN PERMISSION

Temporary From: 12/7/2018
To:

Fire Chief
By: HUDSON
Phone: 213 978-3670

lafd:rev 2/2017